Figured dimensions only are to be used. All dimensions to be checked on
Differences between drawings and between drawings and specification or
of quantites to be reported to Engenuiti Consulting Engineers

© The copyright of the drawings and designs contained therein remain
vested in the Blupan Limited t/a Engenuiti Consulting Engineers

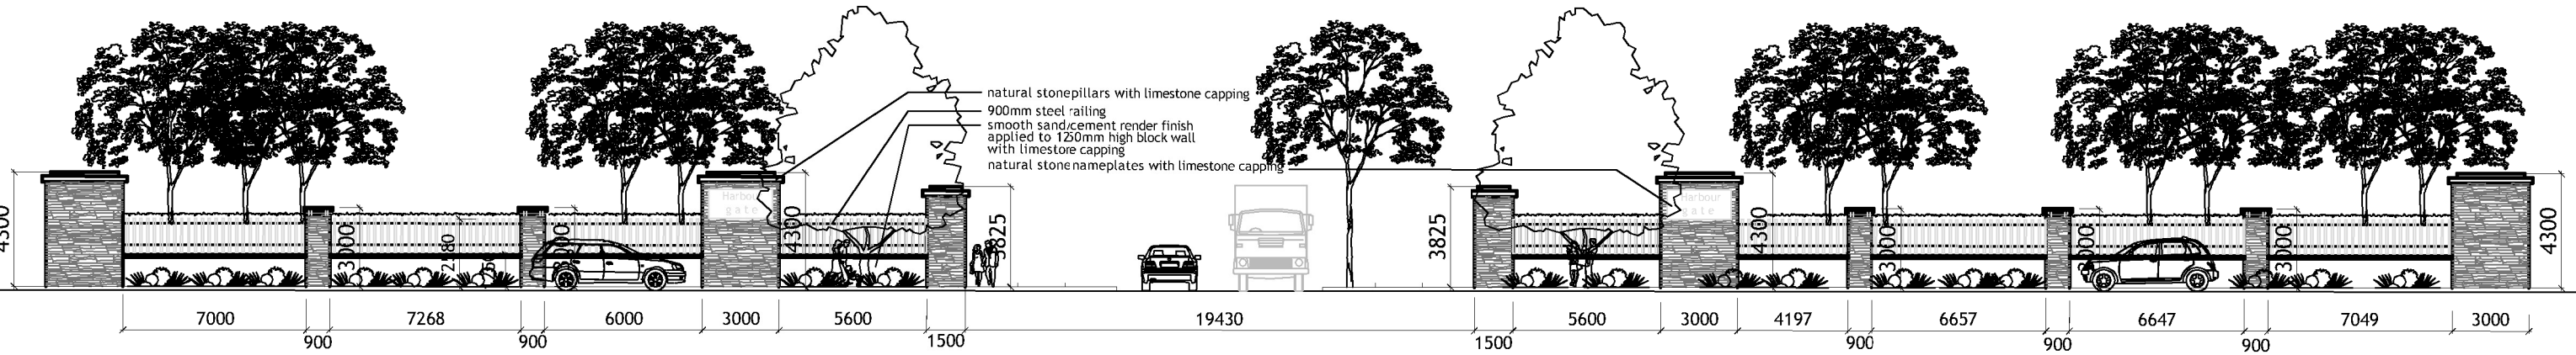

PROPOSED ENTRANCE ELEVATION 1:250

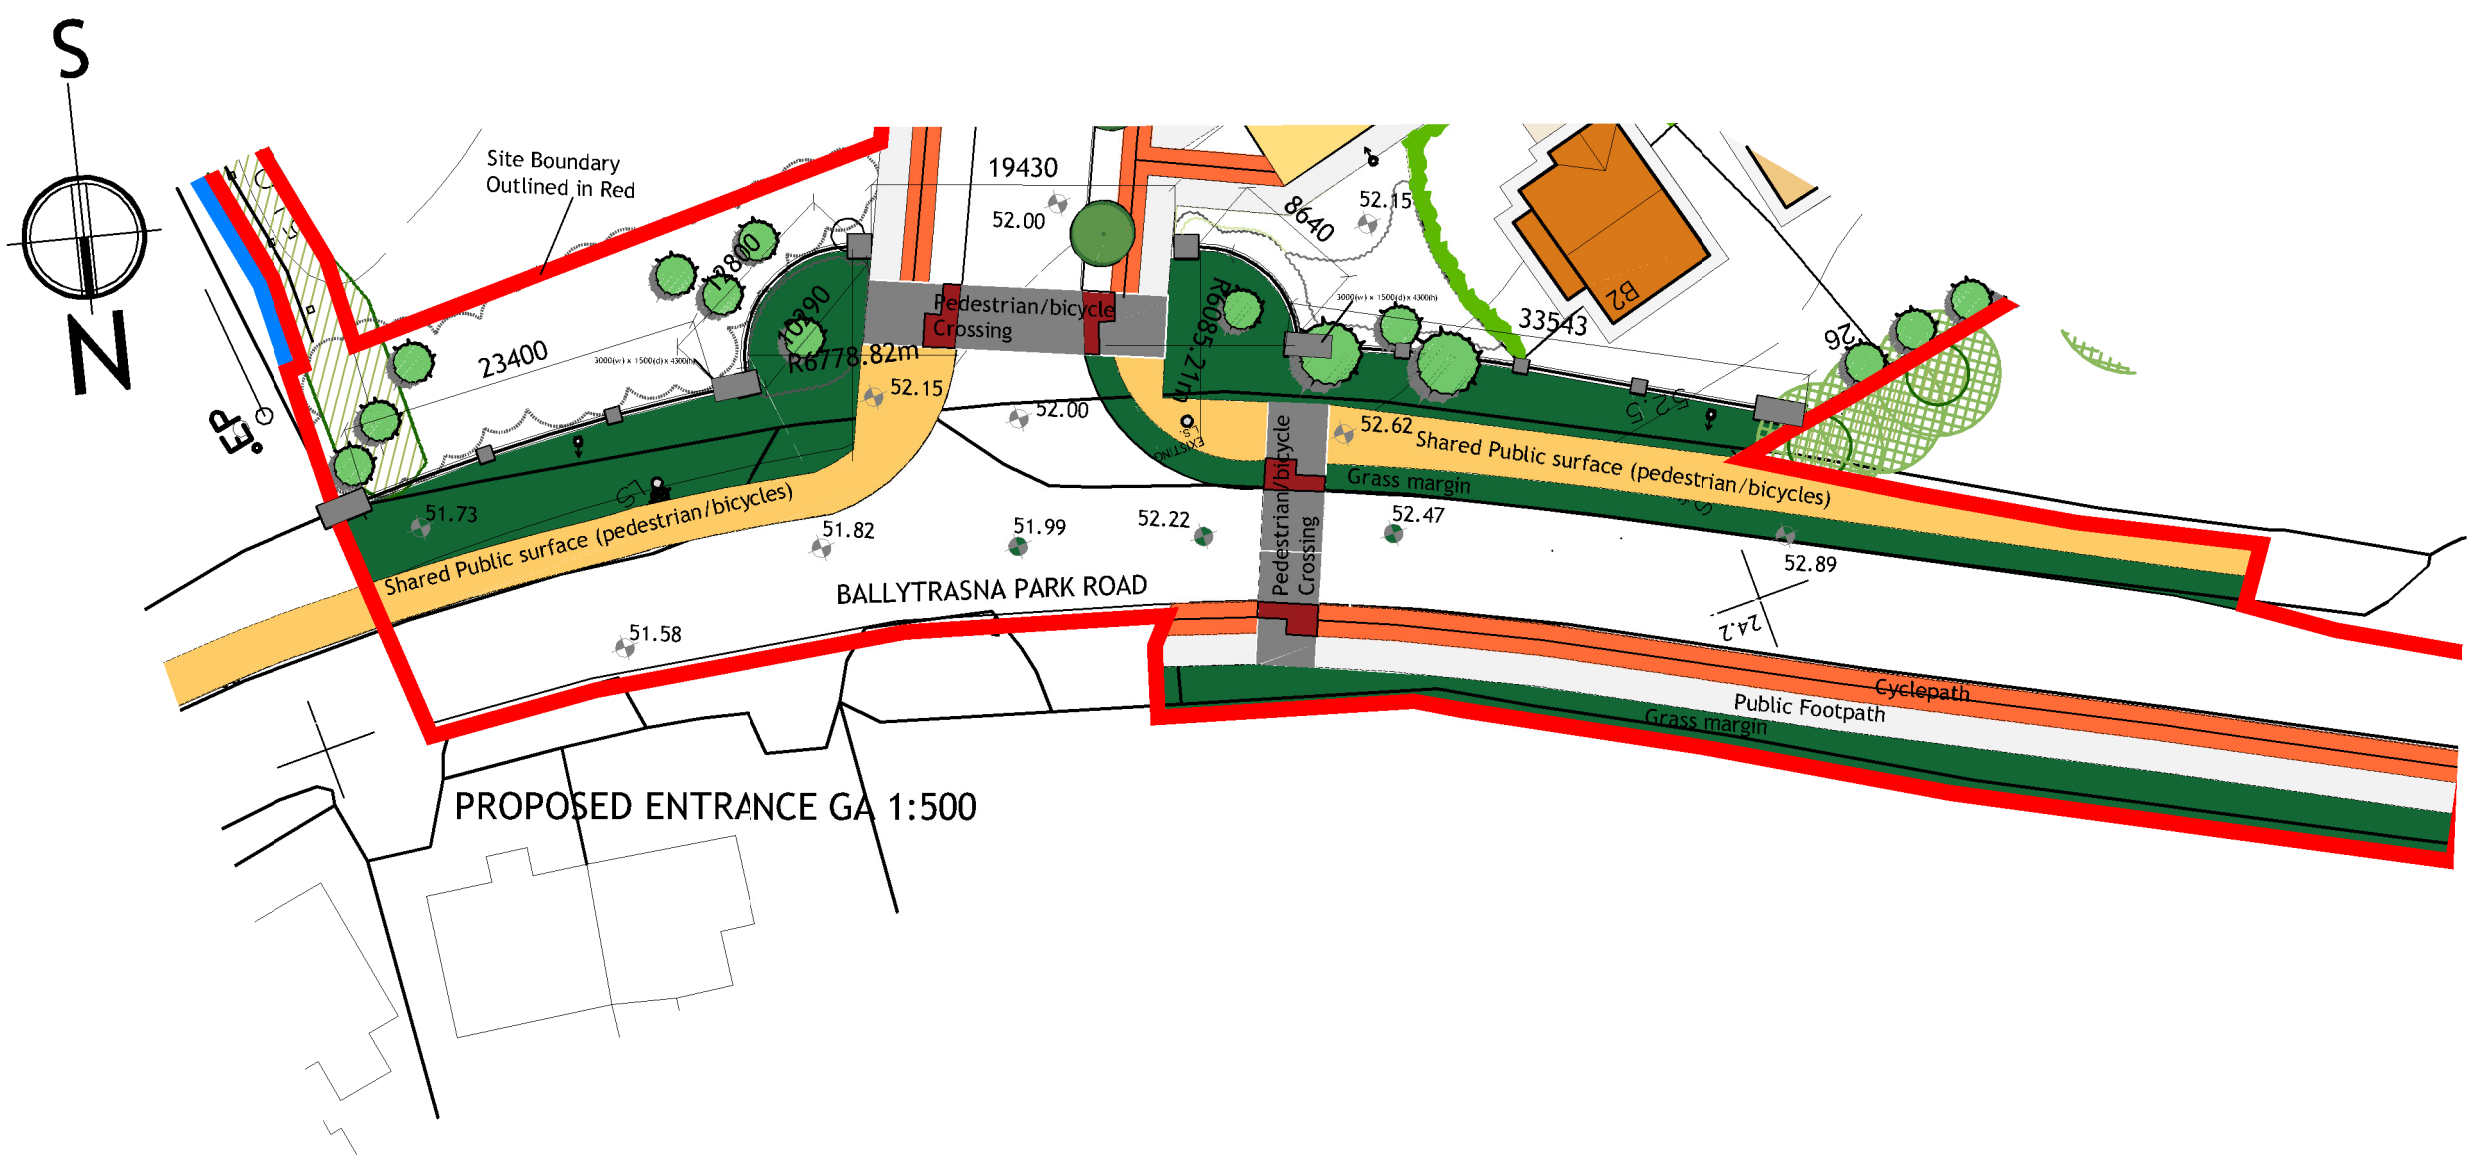

PROPOSED ENTRANCE GA 1:500

Rev.	Date	Amendment Details	Drawn	Chk'd	App'd
A	12.06.24	ISSUED FOR PLANNING	EOS	DOS	DOS

Engenuiti

Address: Unit 3, Westpoint Business Centre, Ballincollig, Cork P32 YK52
Telephone: 021-242 7267 Email: info@engenuiti.ie Website: www.engenuiti.ie

Client:
RUDEN HOMES LTD

Architecture
Planning
Urban Design
Engineering
Landscape
Interiors

Project:
RESIDENTIAL DEVELOPMENT
COURTSTOWN , LITTLE ISLAND
Co.CORK

Drawing Title:
SITE ENTRANCE ELEVATION
AND LANDSCAPING
GENERAL ARRANGEMENT LAYOUT

Scale @ A3 :	Drawn:	Approved:	Date :
1:250 / 500	MF	DOS	01.03.24

Job No:	Drawing No :	Rev :
10277	10277-PL-030	A

Issue Status:
Information ☐ Preliminary ☐ Approval ☐
Construction ☐ Tender ☐ Planning ☒